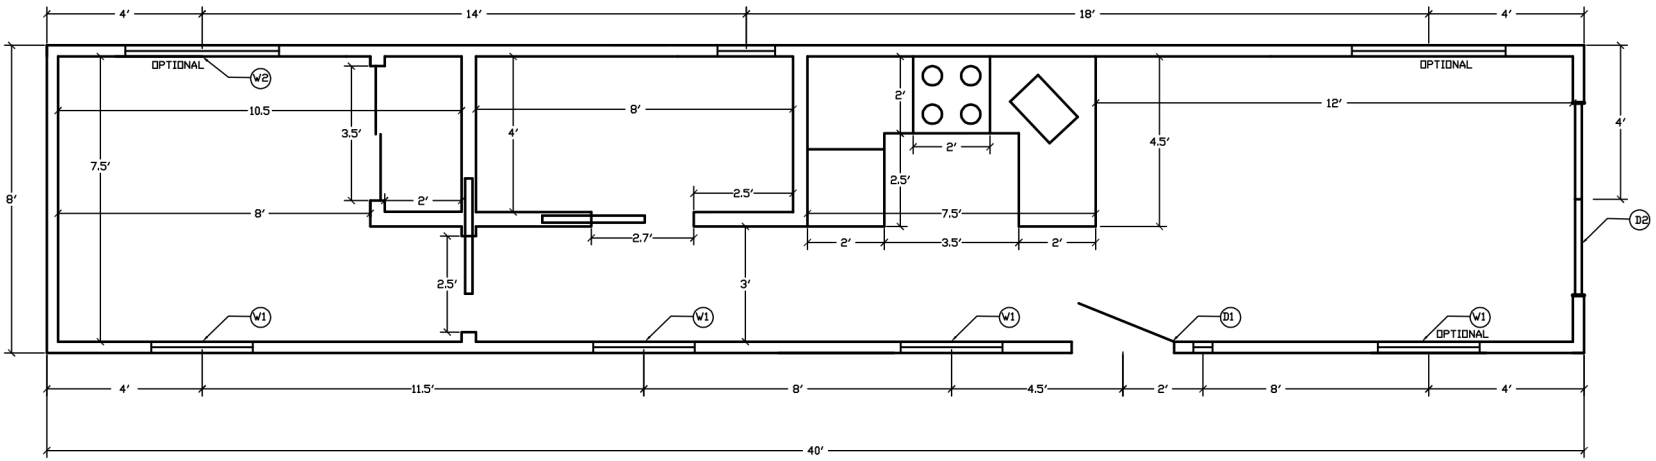

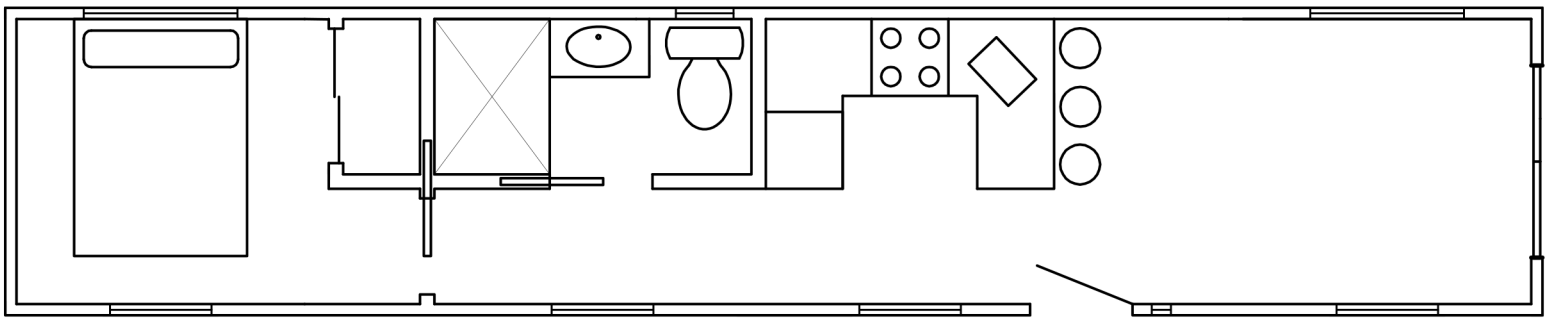

FLOOR PLAN

DOORS/WINDOWS

(W1)- 31.75″x42.25″ (D1)- 32″x81″
DOUBLE HUNG BUCK

(W2)- 48″x20″

(W3)- 38″x18″
TAFCO SINGLE HUNG

(W4)- 31″x19″
SERIED SLIDER
DUAL VENTING BACK

ROUGH OPENING

(W1)- 32″x46″ (D1)- 34.5″x82.5″
(D2)- 5′

(W2)- 48.75″x20.75″

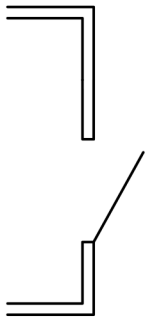

PATRICK S. Conroy AND ASSOCIATES
P.O. Box 542
Lake Orion, Michigan 48361-0542
P: 248.814.8082
F: 248.690.7164
Landscape Architecture & Construction - Construction Management
Site Planning - Golf Course Architecture

NOTES & DETAILS

SHEET TITLE

ISSUED FOR DATE

ISSUED FOR DATE

PROJECT CLIENT

DRAWN BY: MJ
DRAWING DATE: 01/05/2017

PROJECT No: 16.125

SHEET No: L-1

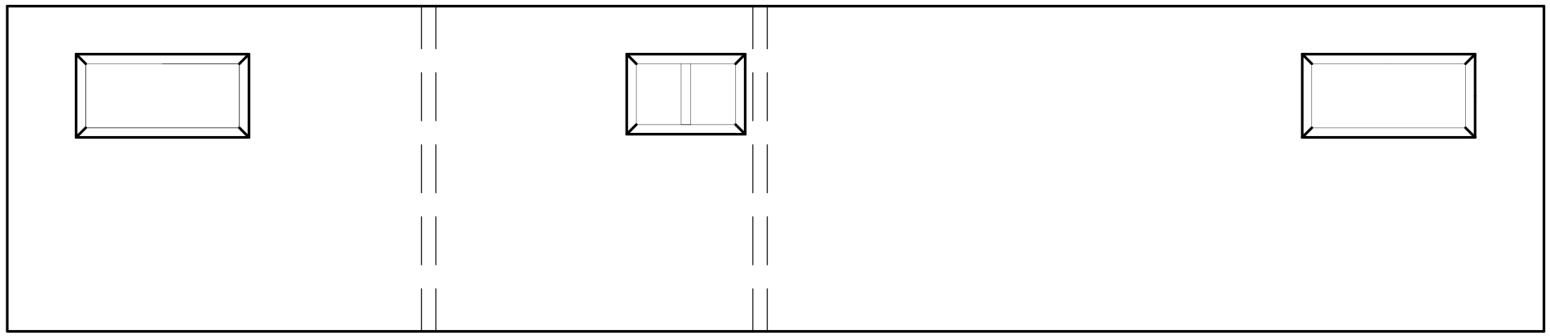

REAR ELEVATION

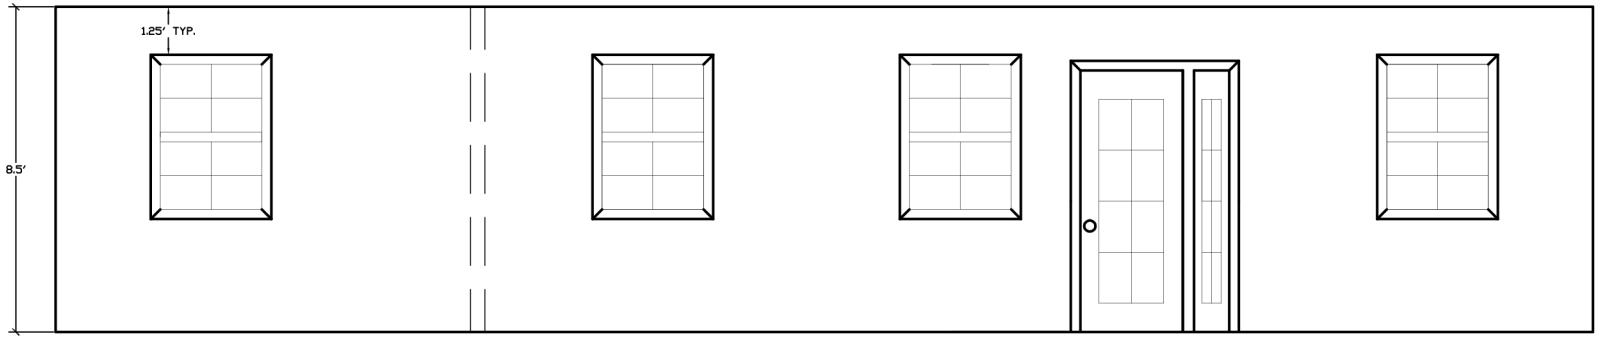

FRONT ELEVATION

PATRICK S. Conroy AND ASSOCIATES
P.O. Box 542
Lake Orion, Michigan 48361-0542
P: 248.814.8082
F: 248.690.7164
Landscape Architecture & Construction • Construction Management
Site Planning • Golf Course Architecture

NOTES & DETAILS

ISSUED FOR	DATE	ISSUED FOR	DATE

SHEET TITLE

PROJECT

CLIENT

DRAWN BY	DRAWING DATE
MJ	01/05/2017

PROJECT No.
16.125

SHEET No.
L-1